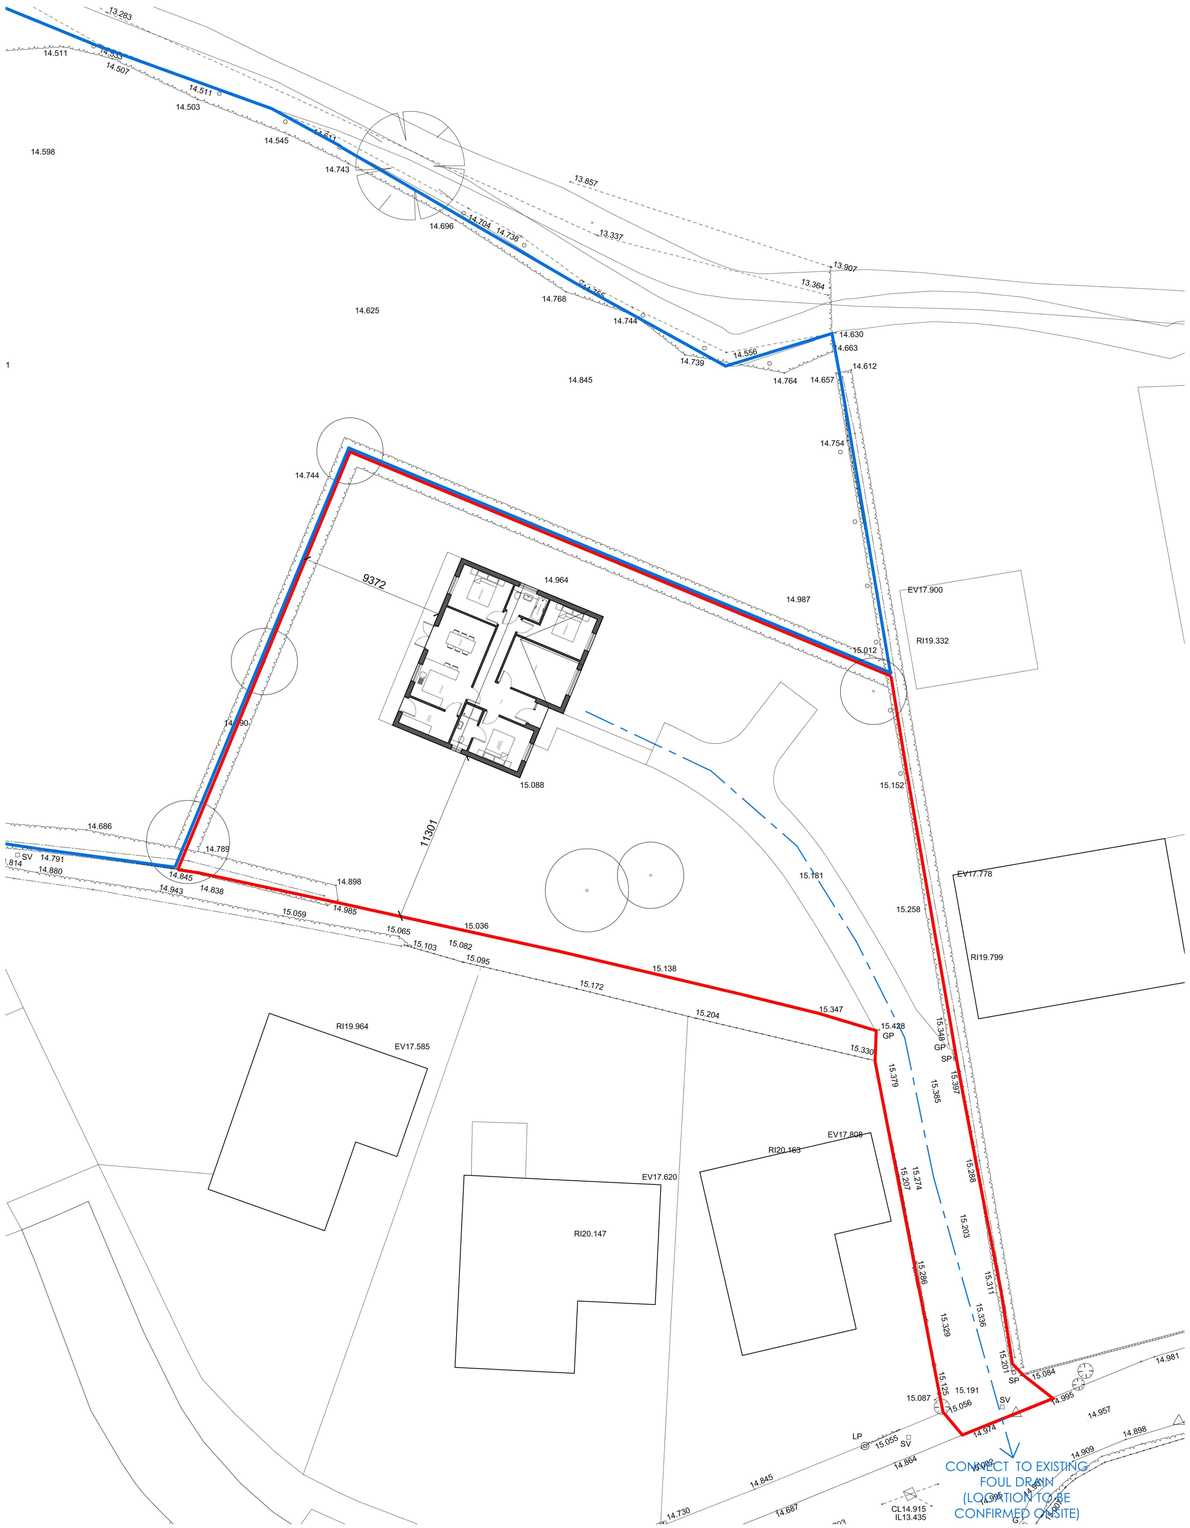

Proposed Site Plan

scale 1:200

Proposed Block Plan

scale 1:500

REV A 15.11.2017
AMENDED DESIGN
DRAWING ISSUES AND REVISIONS

2 Vickers Lane | South | Lincolnshire | LN11 9PJ
T | 01507 411155 | E | admin@lincsdesignconsultancy.co.uk

PROJECT | **Proposed Dwelling**
West Lane
Haltham

DATE | April 2016

TITLE | PROPOSED SITE PLANS

SCALE | As shown

ORIGINAL SIZE | A1

DRAWING NUMBER | LDC1479-02A

This drawing is the copyright of Lincs Design Consultancy and must not be reproduced without written consent.The contractor is responsible for taking and checking all dimensions on site prior to commencement and reporting back to the architectural consultant any discrepancies. All materials specified on this drawing are to be used in strict accordance with manufacturers written instructions and current codes of practice.

All Details and Specification on this drawing and in relation to this specific project should be adhered to. If any deviations occur the contractor / client should inform Lincs Design Consultancy immediately as we cannot be held responsible for errors resulting from undeclared detail and specification changes